


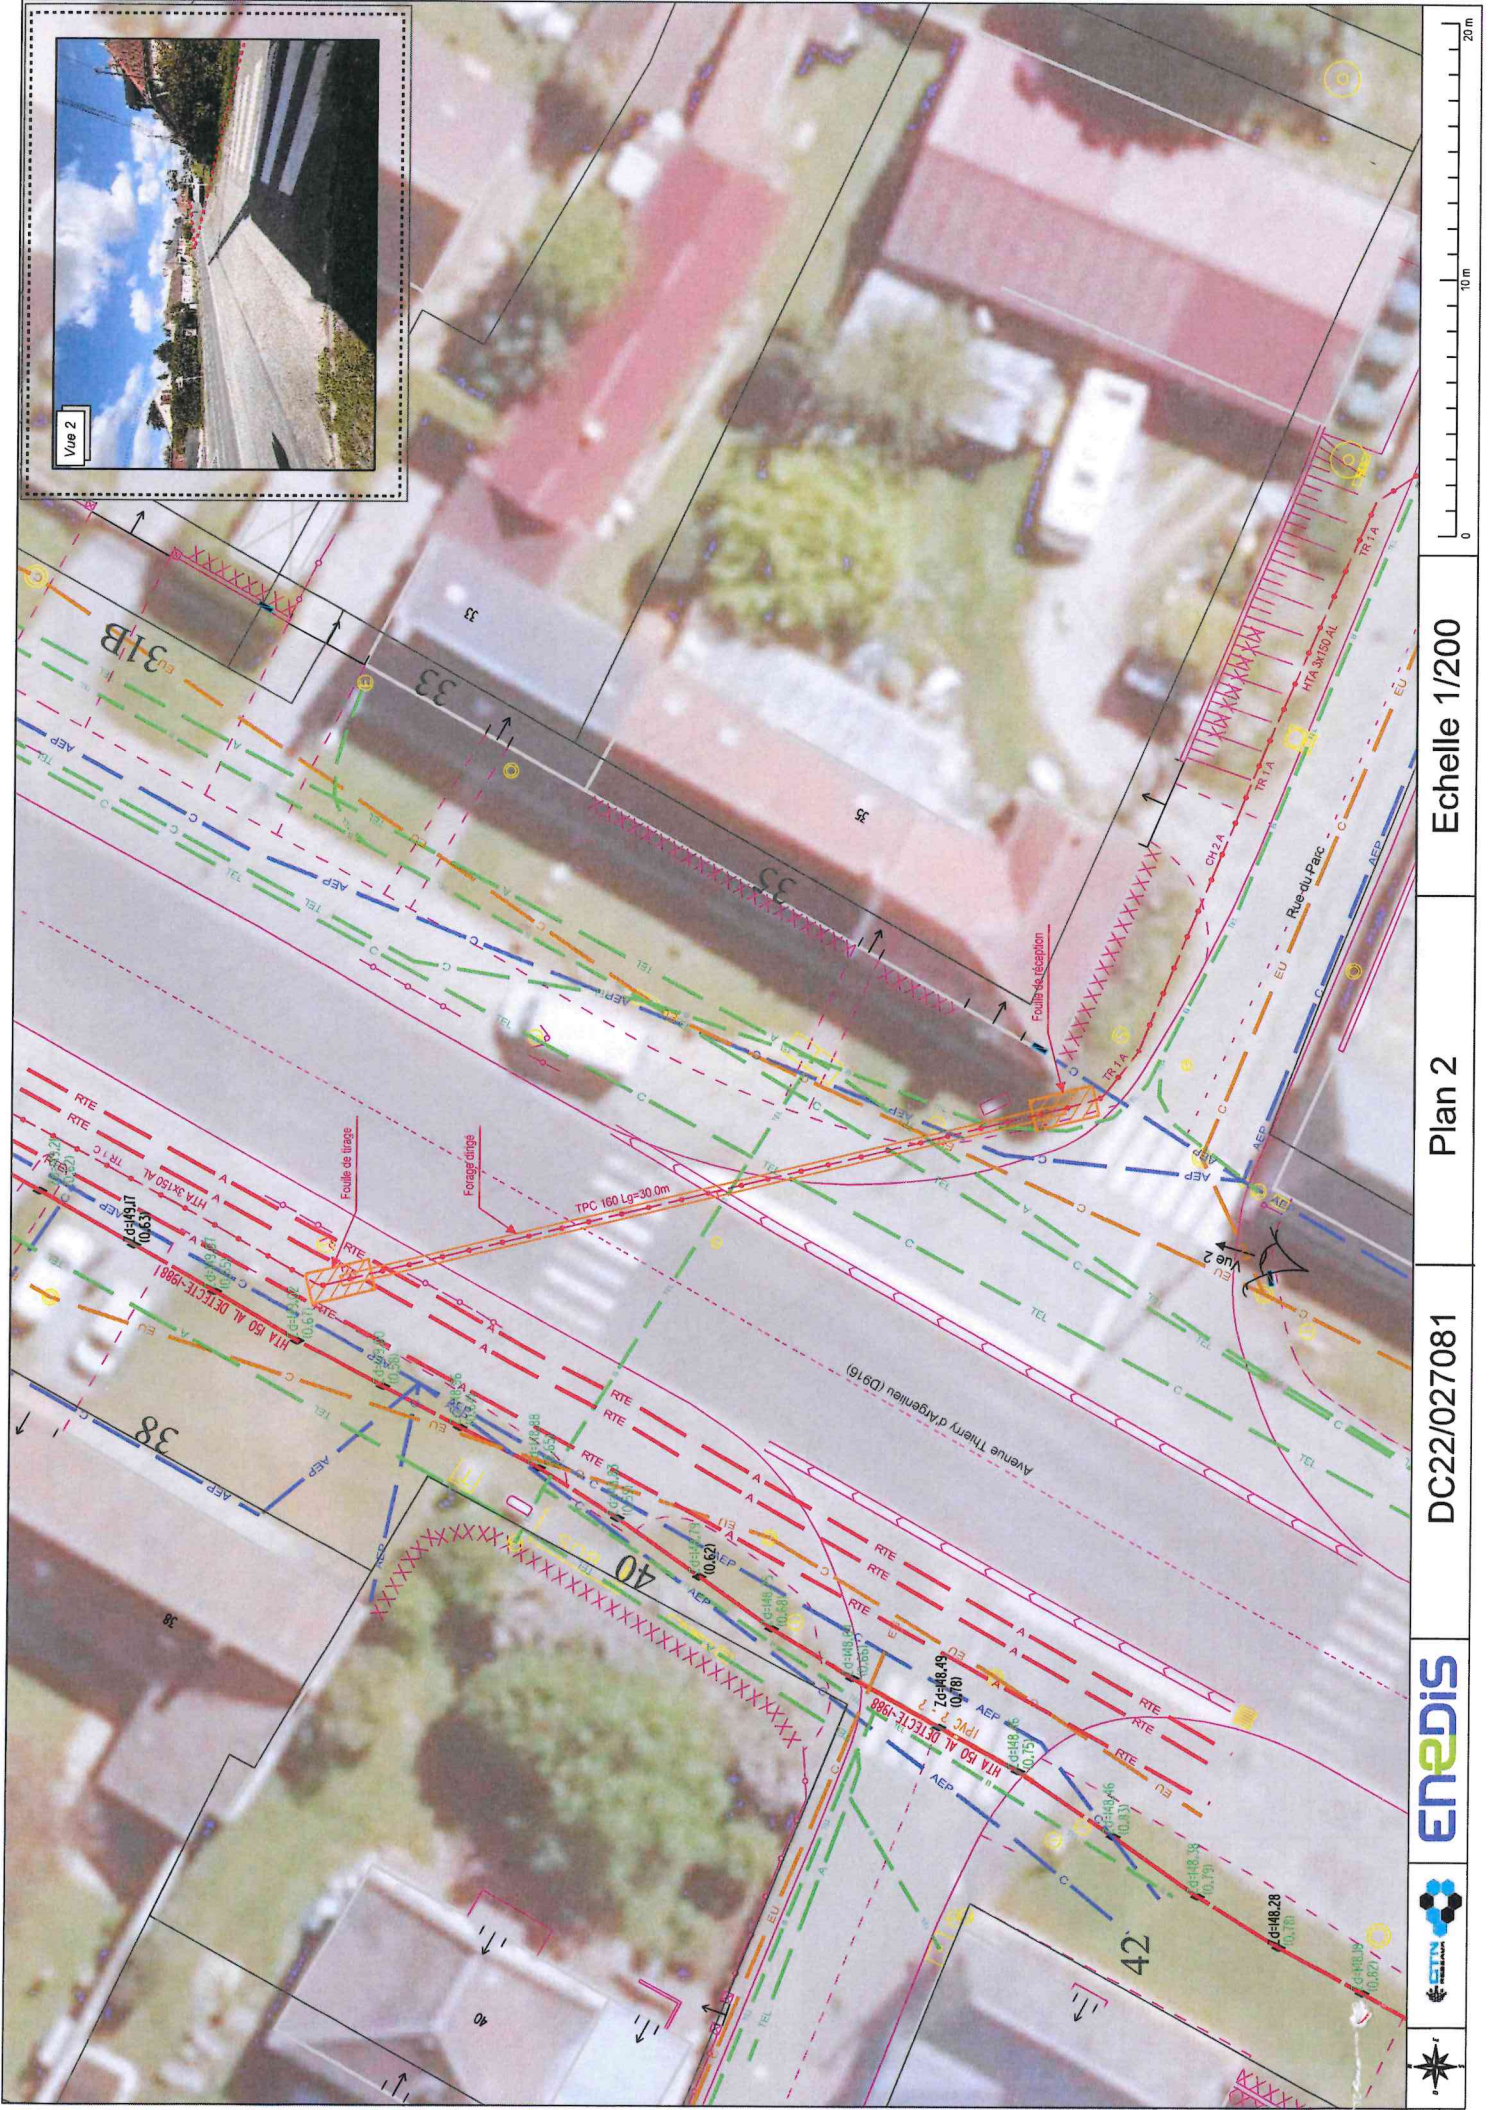

Echelle 1/200

Plan 2

DC22/027081

enedis

